The copying, distribution and utilization of this document as well as the communication of its contents to others without expressed authorization is prohibited. Offenders will be held liable for the payment of damages. All rights reserved in the event of the grant of a patent, utility model or ornamental design registration

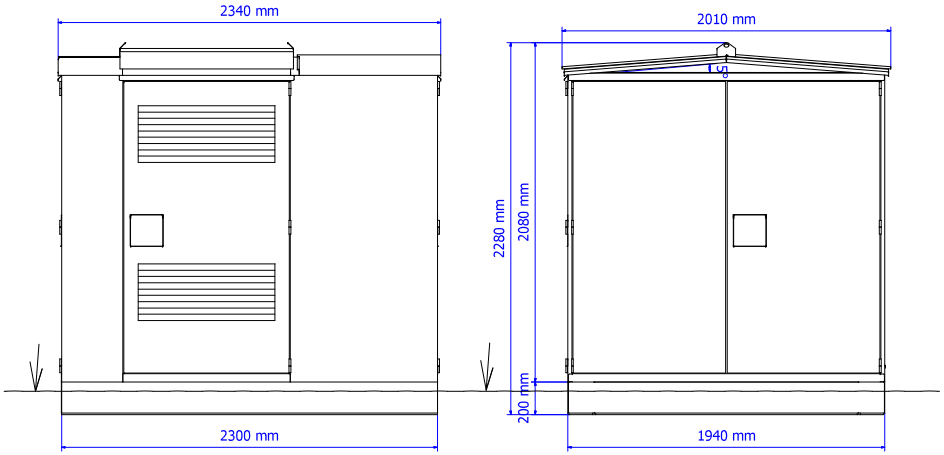

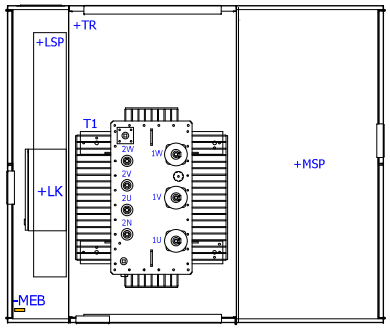

MSP	Mellanspänningsställverk
LSP	Lågspänningsställverk
LK	Lokalkraft
T1	Transformator

Dimensioner:

Höjd [mm]	2280
Bredd [mm]	2340
Längd [mm]	2010
Maximalt tillåtna transformatordimensioner	
Höjd [mm]	1710
Längd [mm]	1400
Bredd [mm]	900
Maximalt tillåtna mellanspänningsställverk dimensioner	
Höjd [mm]	1400
Längd [mm]	1830
Bredd [mm]	780

Vikter:

Byggnad med kabel källare [kg]	1650
MSP utrustning [kg]	600
LSP utrustning [kg]	100
Total vikt (inkl. transformator) [kg]	4300

Anm:

Installations-, idrifttagnings- och driftsinstruktioner leveras med varje station.
Färger belopp enligt offert.

Färger:

tak	RALxxxx
väggar	RALxxxx

Ritad av: Siim Türk 09.03.2021	Kontrollerad av	Godkänd av	Projektnummer: KA1VM5893	Projekttyp: -	Projektnummer: KA1VM5893 / -	Hög nivå funktion = CSS	Plats+	
Ändring / Datum / Not			Kunddokumentnummer	Beskrivning: Layoutritning	HARJU ELEKTER	Ritningsnummer: KA1VM5893_EFA	Ändring	Dokumenttyp: EFA
			Kund: Habo Kraft AB		Harju Elekter Elektrotehnika AS, +372 674 7449, heet.info@harjuelekter.com, Paldiski mnt. 31, 76606 Keila, Estonia	Format: DIN A3	Skala: 1 : 23	Blad: 1 / Antal sidor: 2